


C. N. CUSHING'S SUBDIVISION OF
BLITHEDALE
MAP NO. 3.
 MILL VALLEY, MARIN CO. CAL.

1912.
 (BEING A SUBDIVISION OF A PORTION OF LOT NO. 2, OF S. B. CUSHING'S
 SUBDIVISION OF BLITHEDALE, MAP NO. 1. FILED IN THE OFFICE OF
 THE RECORDER OF MARIN CO. ON SEPT. 25TH 1903, MAPBOOK I, PAGE 128.)
 SCALE 50 FEET TO ONE INCH.

Geo. M. Dodge, Surveyor.

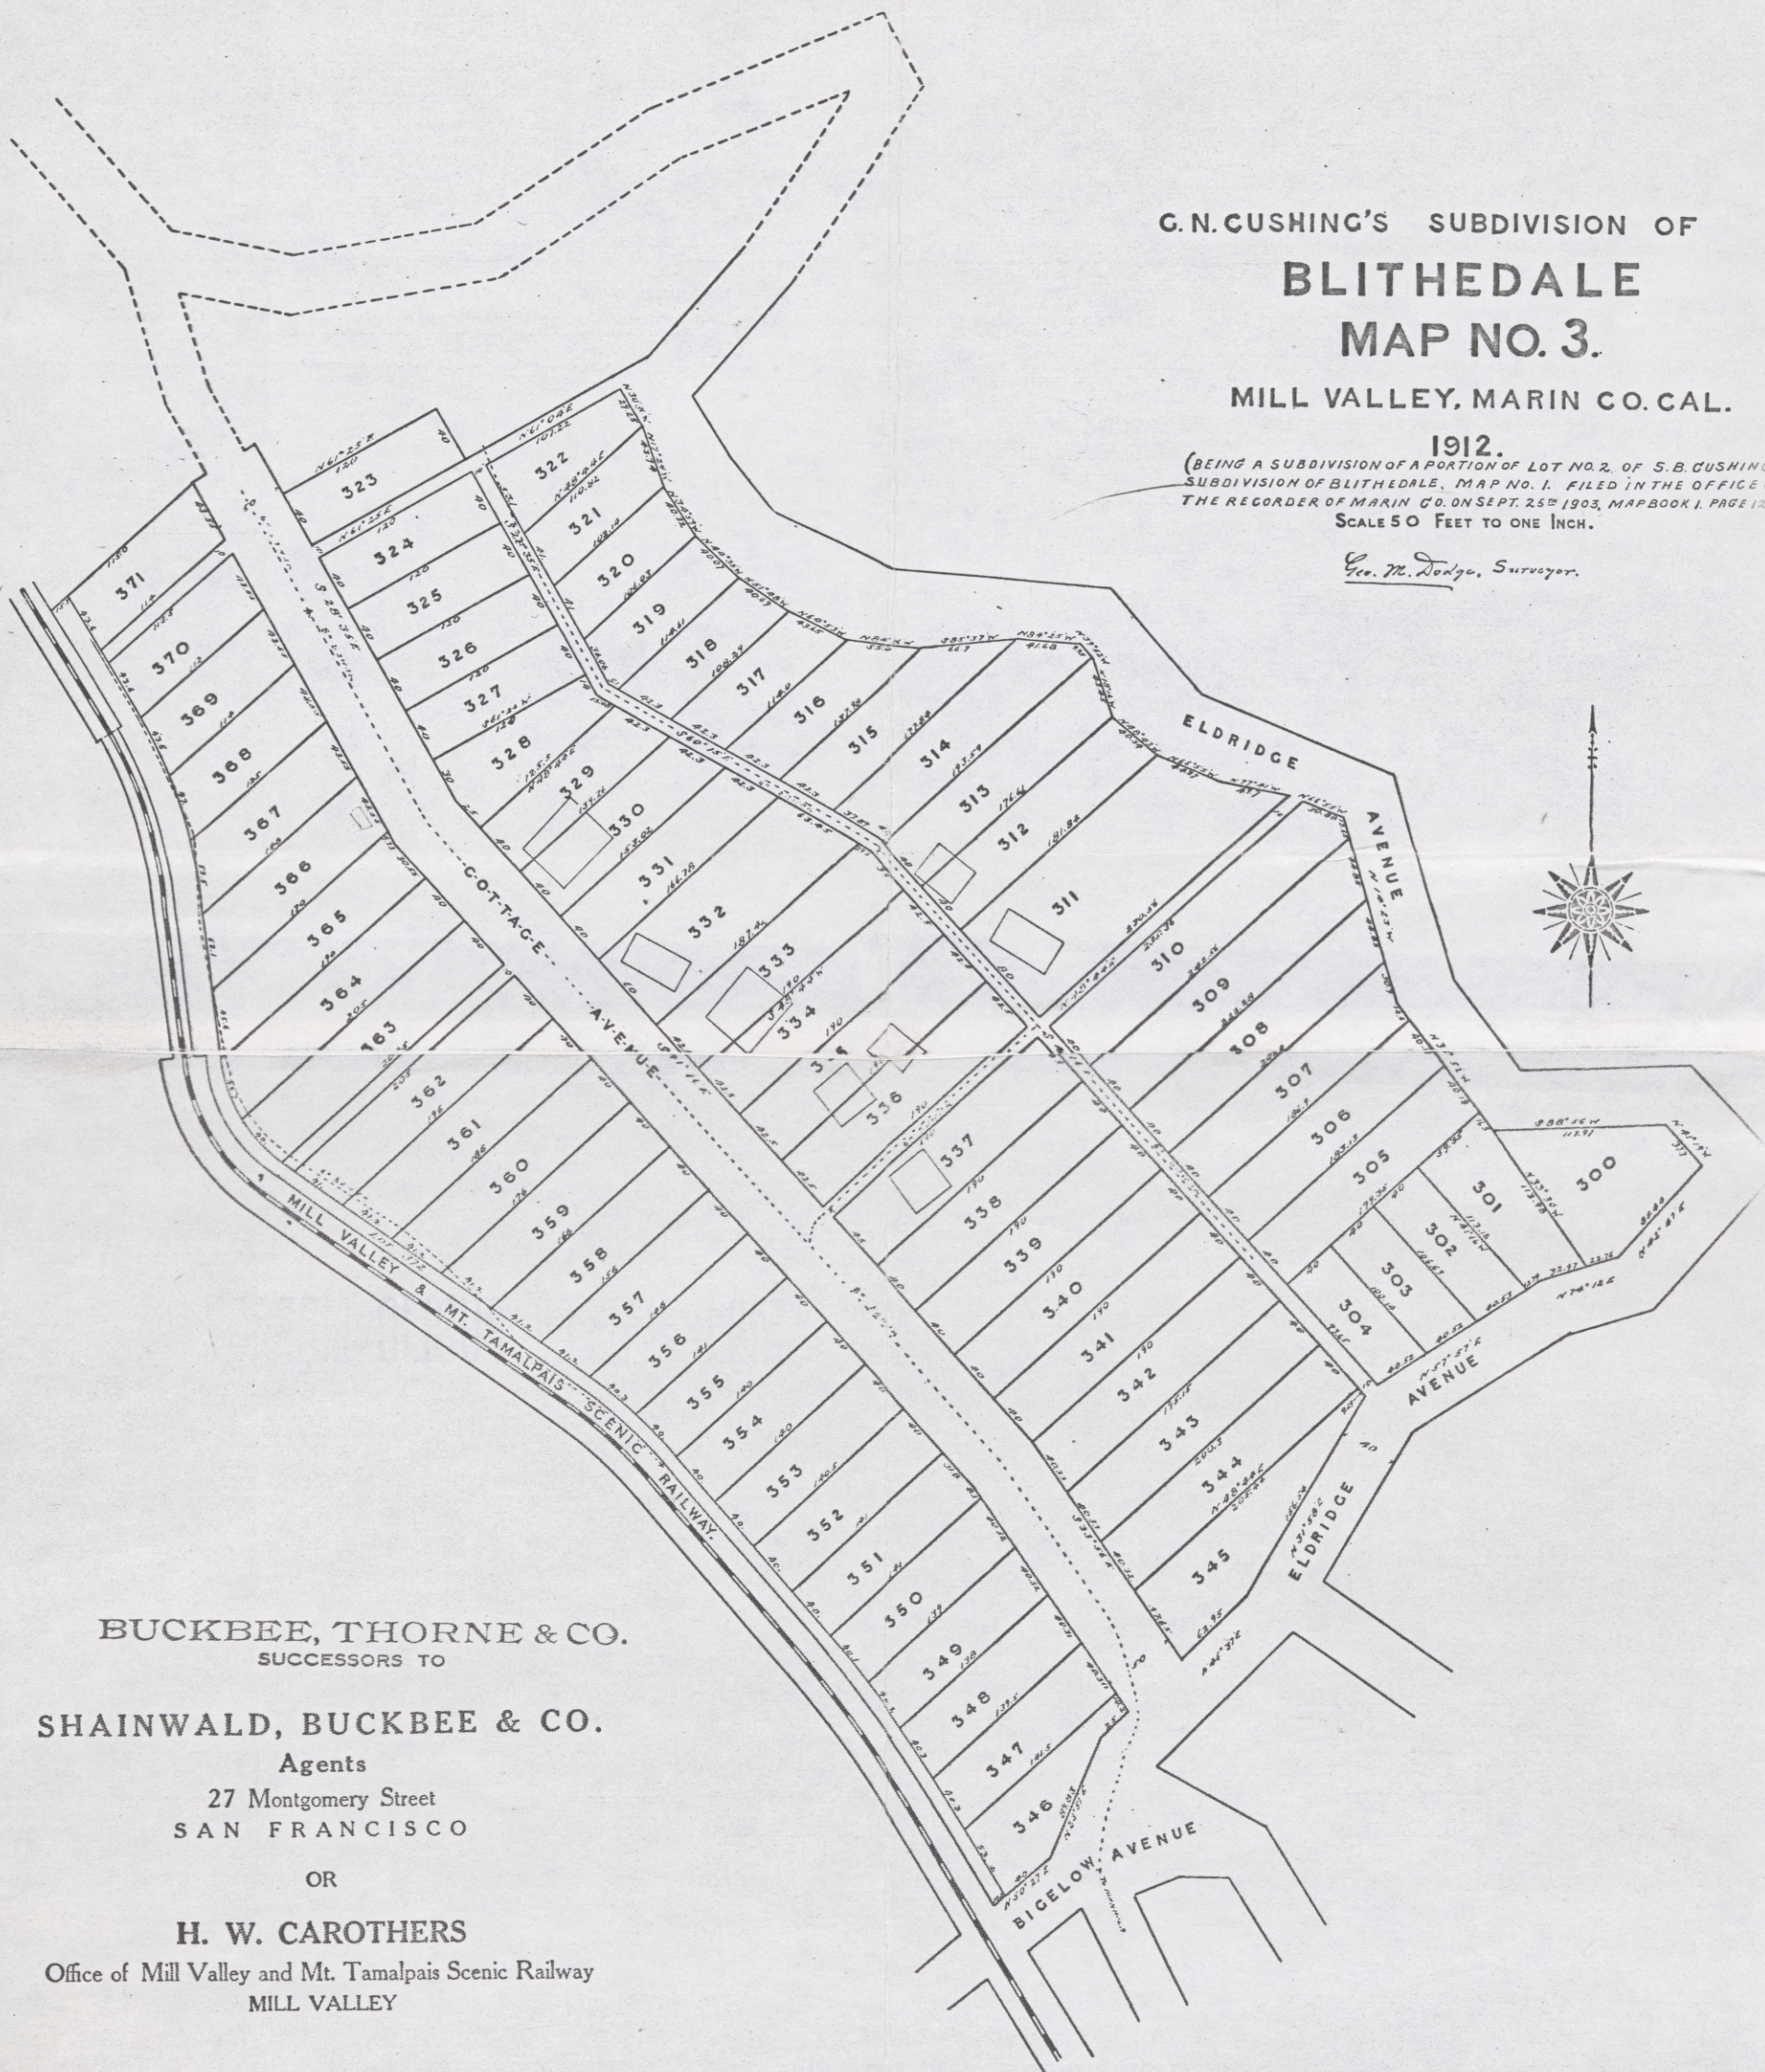

BUCKBEE, THORNE & CO.
 SUCCESSORS TO

SHAINWALD, BUCKBEE & CO.

Agents
 27 Montgomery Street
 SAN FRANCISCO

OR

H. W. CAROTHERS

Office of Mill Valley and Mt. Tamalpais Scenic Railway
 MILL VALLEY

B. P. Upham Jr
225 W. Blithedale
M. V.
388-1842



MILL VALLEY PUBLIC LIBRARY